

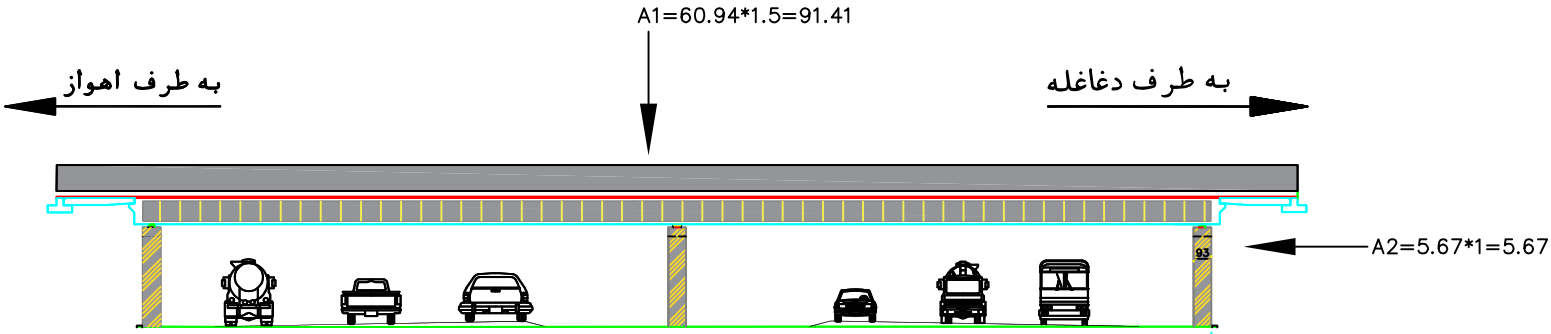
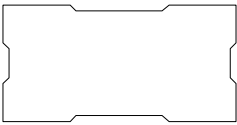
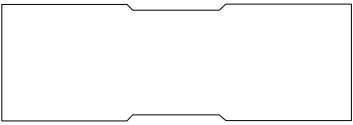


برآورد سطح آشکارسازی و رنگ آمیزی عرشه پل تقاطع تصفیه شکر

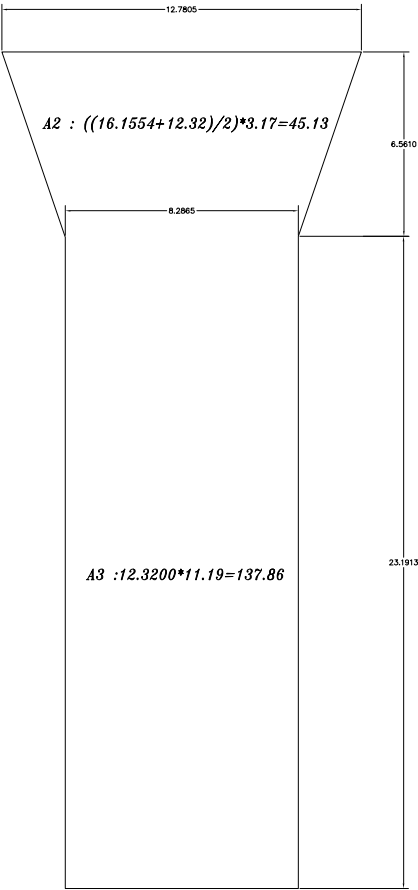

سطح آشکارسازی $A' : (A1 + (A2*3))*2=(91.41+(5.67*3)) =108.42$

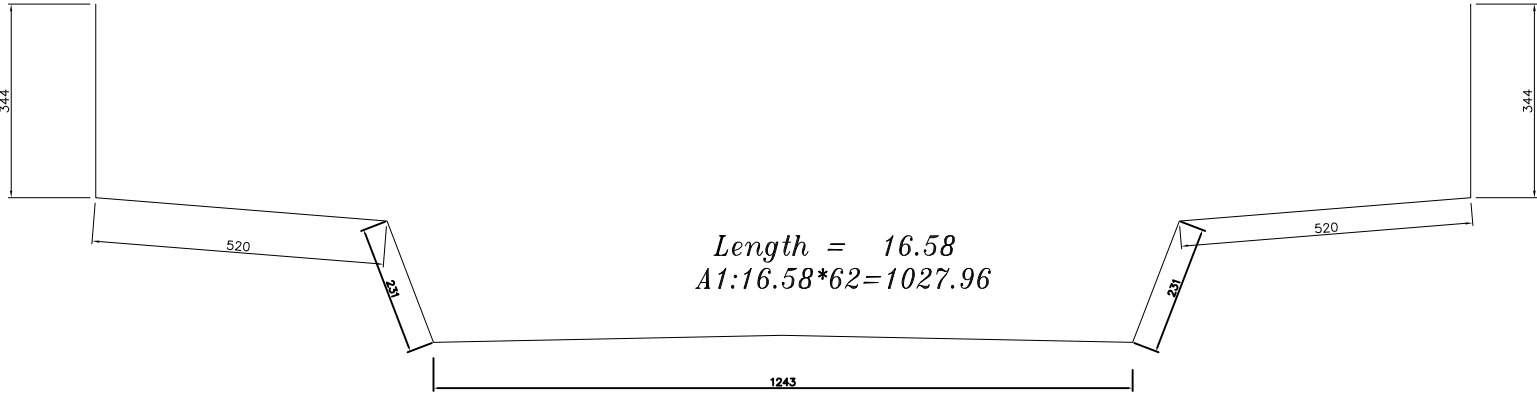

$A'' : ((A2+A3)*6)$
 $((45.13+137.86)*6)= 1097.94$

سطح رنگ آمیزی $= A1+A''= 1027.96+1097.94=2125.93$